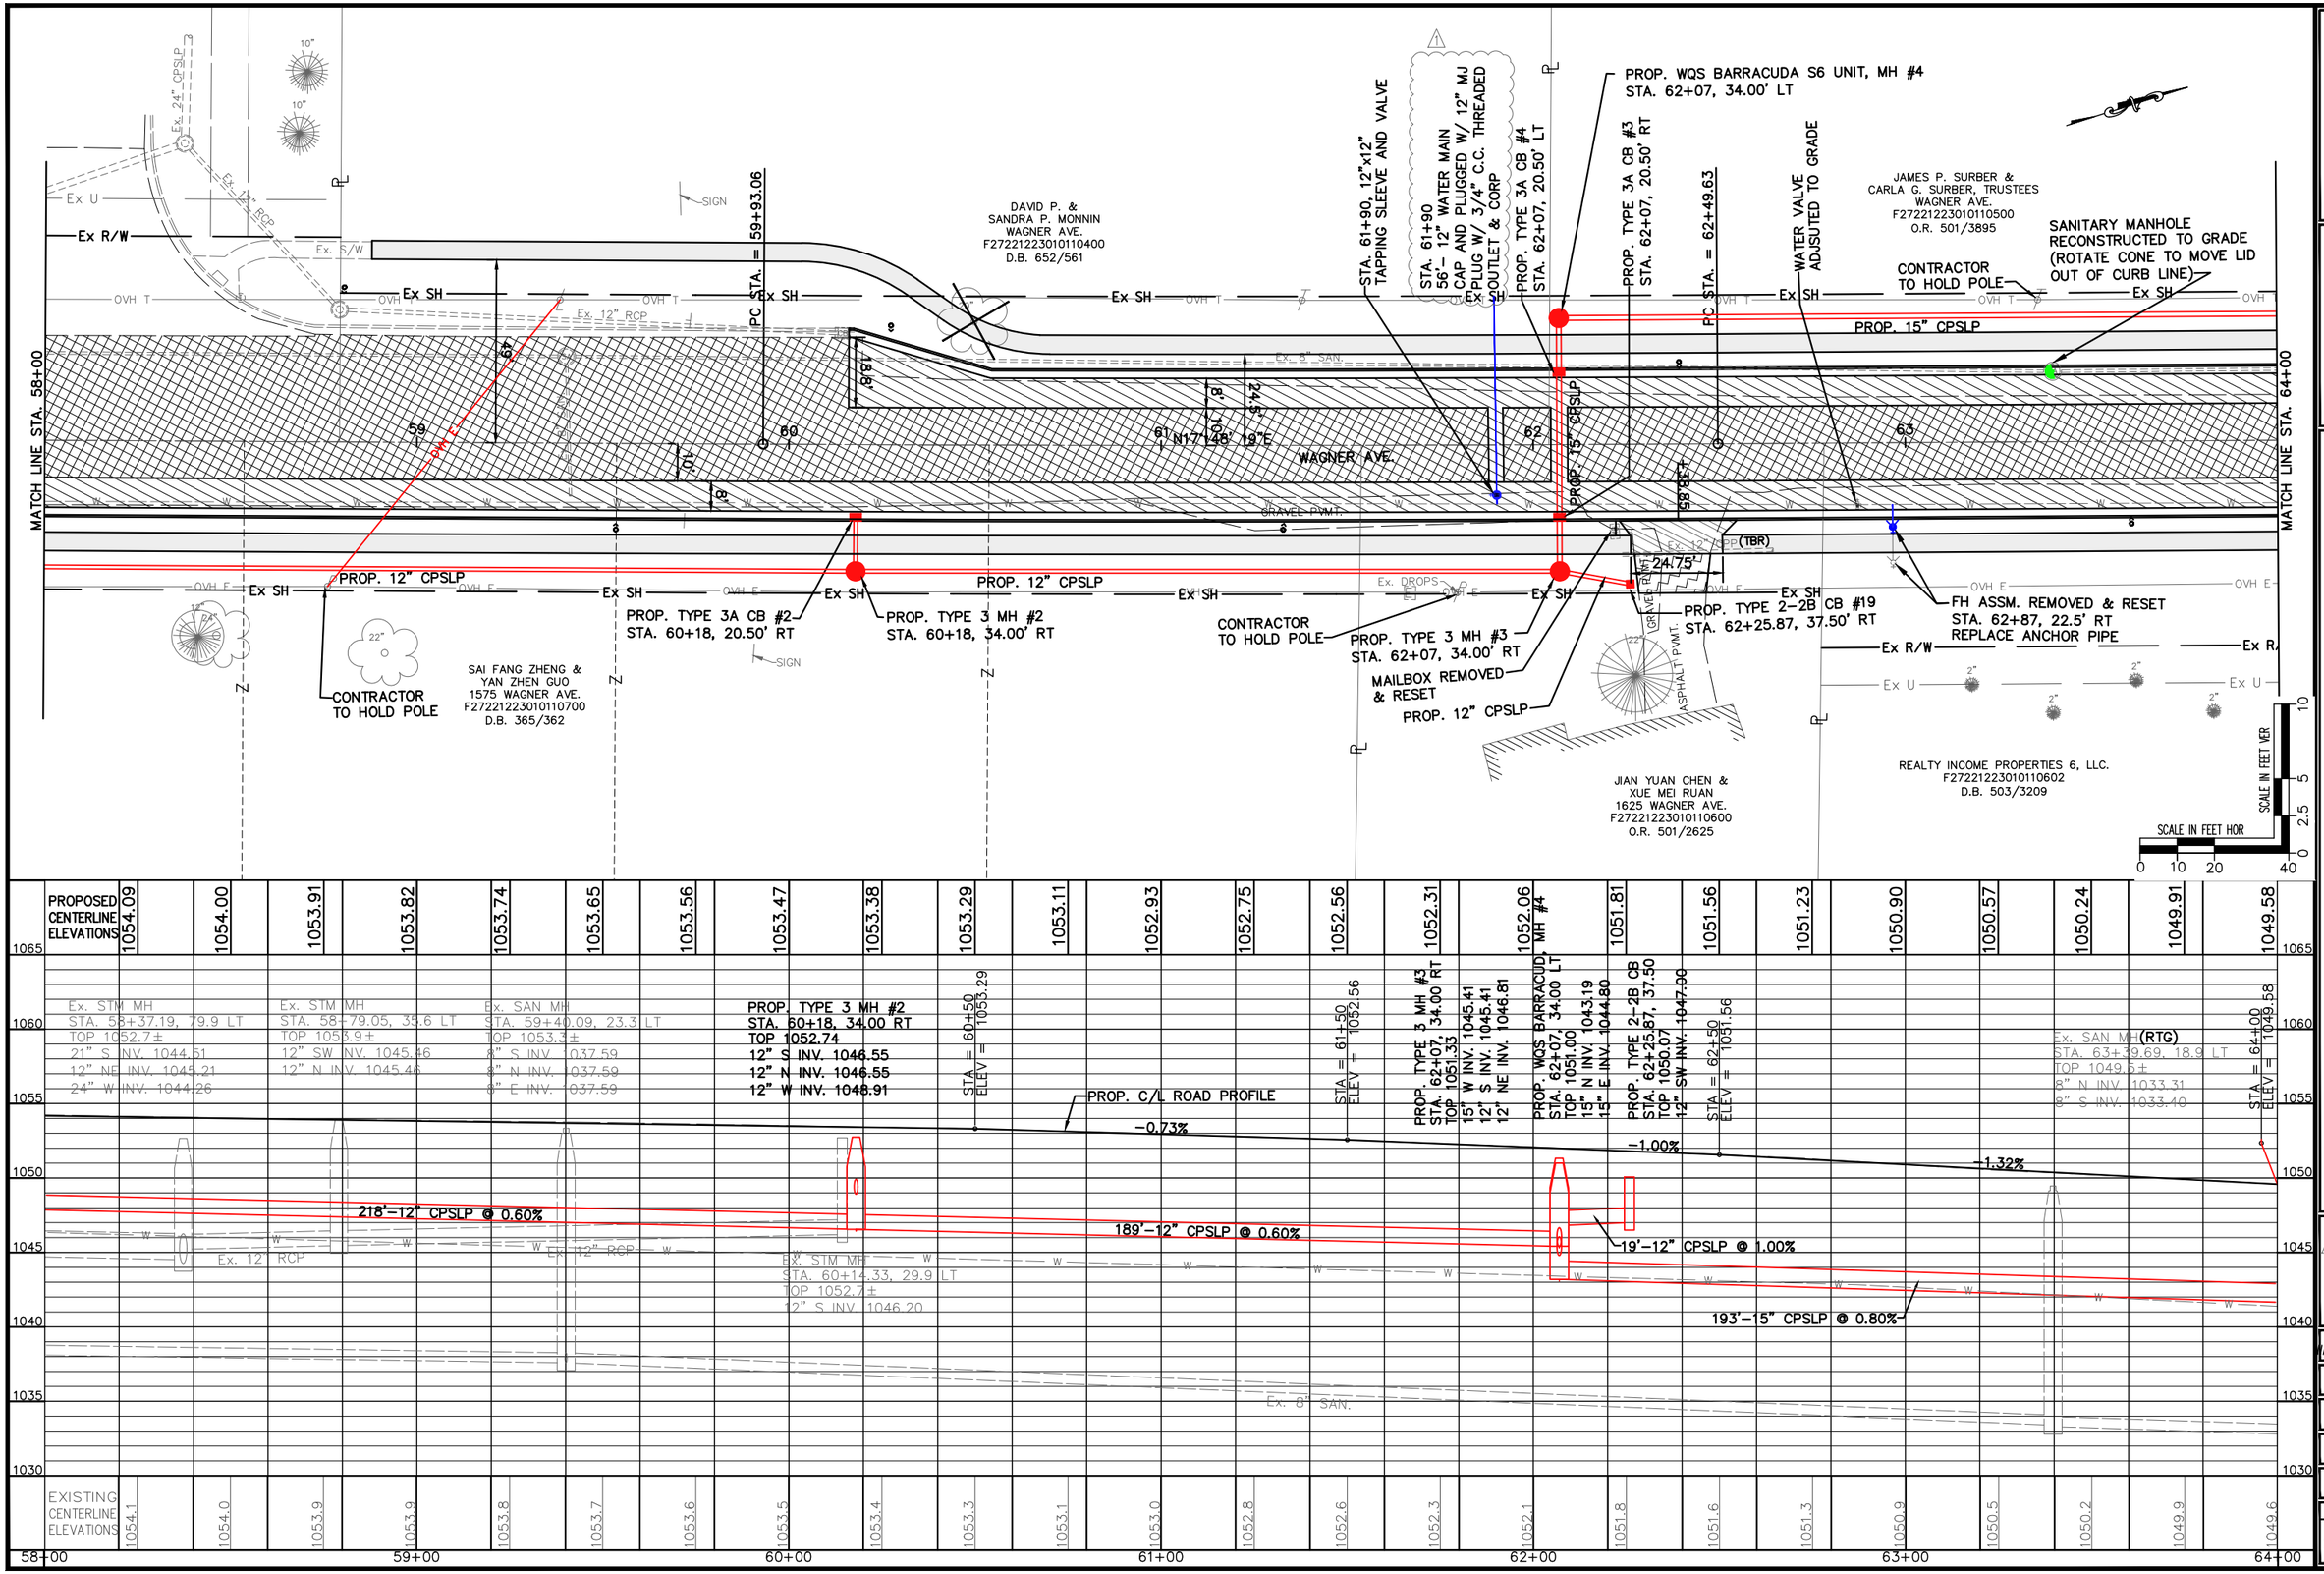

ChoiceOne Engineering

SIDNEY, OHIO 937.497.0200
LOVELAND, OHIO 513.239.8554
www.CHOICEONEENGINEERING.com

WAGNER AVENUE WIDENING
CITY OF GREENVILLE
WAGNER AVENUE P/P STA. 58+00 TO STA. 64+00

REVISIONS:
1 ADDENDUM 3-16-20

FILE NAME	WAGNER AVE. - (10
DRAWN BY	LTH
CHECKED BY	MJH
PROJECT No.	DARGRE1804
DATE	11-26-2019
SHEET NUMBER	20 OF 65